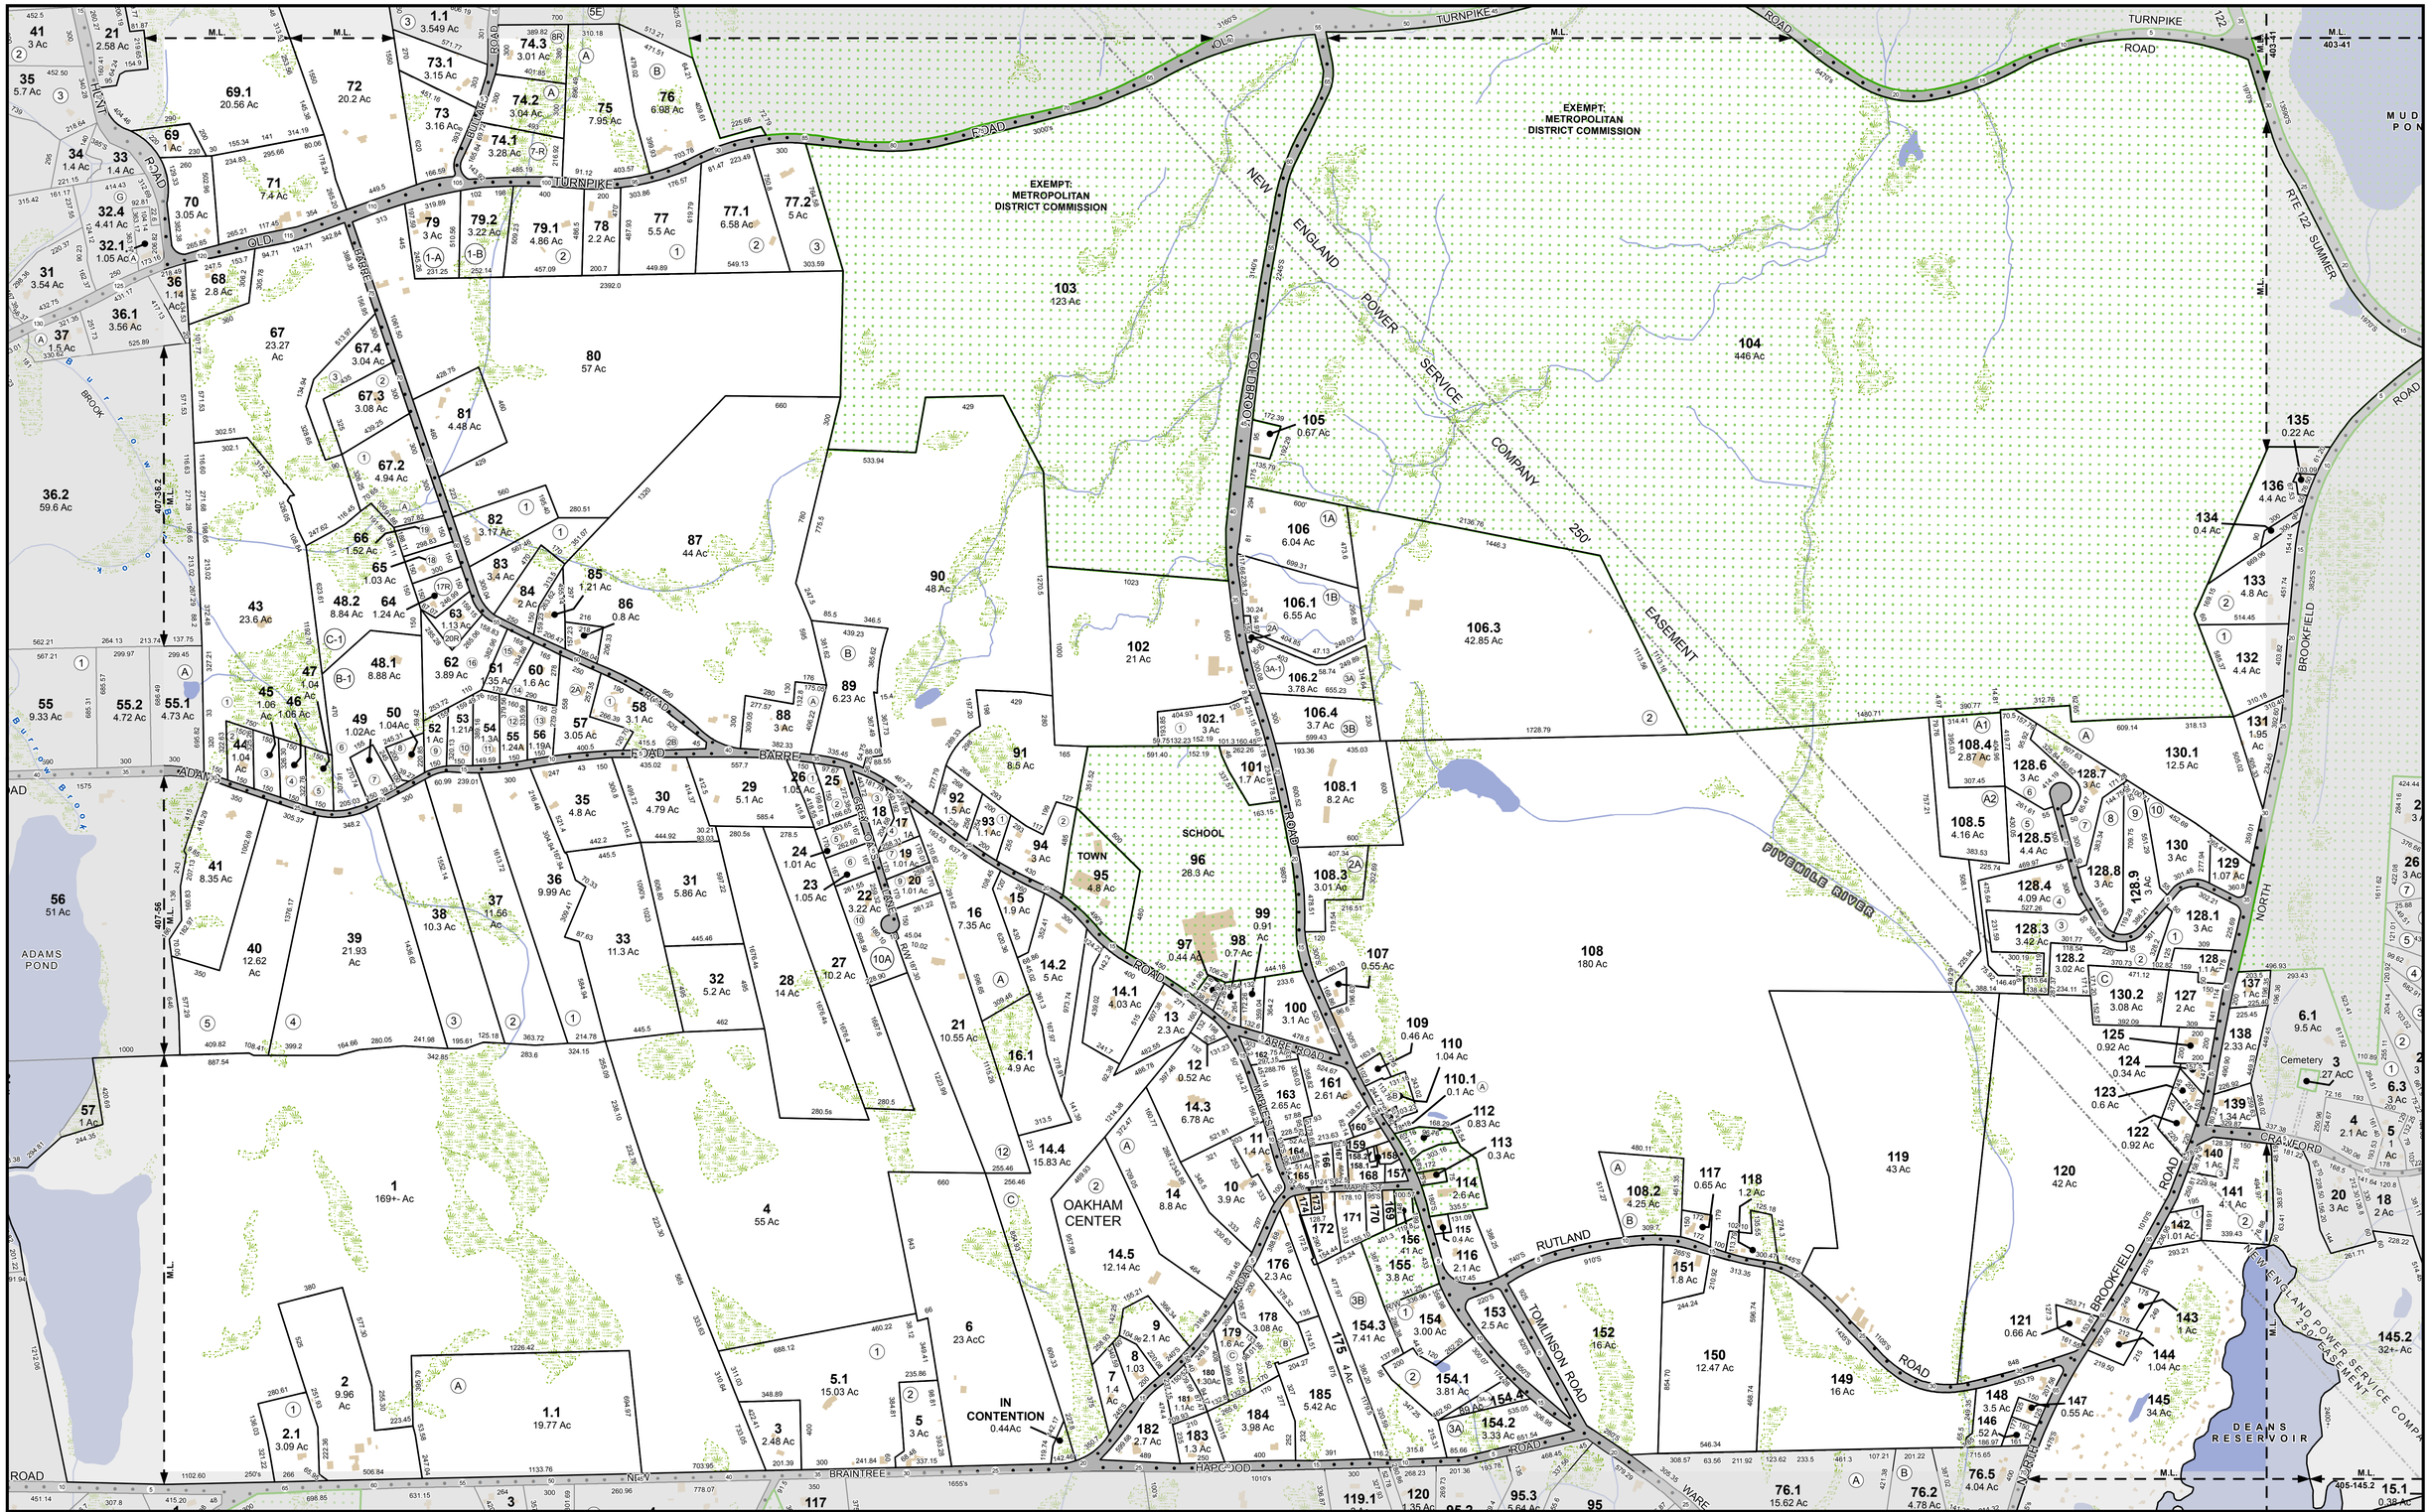

FOR TAX PURPOSES ONLY

THIS MAP IS FOR ASSESSMENT PURPOSES. IT IS NOT TO BE USED FOR LEGAL DESCRIPTION OR CONVEYANCE.

PRODUCED IN 2018 BY

CMRPC

ONE MERCANTILE STREET, SUITE 520
WORCESTER, MA 01608

LEGEND

- PROPERTY PARCEL
- EXEMPT LAND
- TOWN BOUNDARY
- ROADS
- RAILROAD
- WATER
- STREAMS
- WETLANDS
- (#) SUBDIVISION LOT NO.
- ADDRESS POINTS
- • 100FT
- # NUMBER MULTIPLIED BY 10

ASSESSORS MAP

OAKHAM

MASSACHUSETTS

402	403	404
407	406	405
408	409	410

N W E S

REVISED TO: JANUARY 1, 2018

MAP NO. 406

SCALE 1 in = 400 feet

Date: 8/28/2018 Path: H:\Projects\O_Oakham_GIS\M222_Assessor_Maps_24x36.mxd